


# OPTION 1

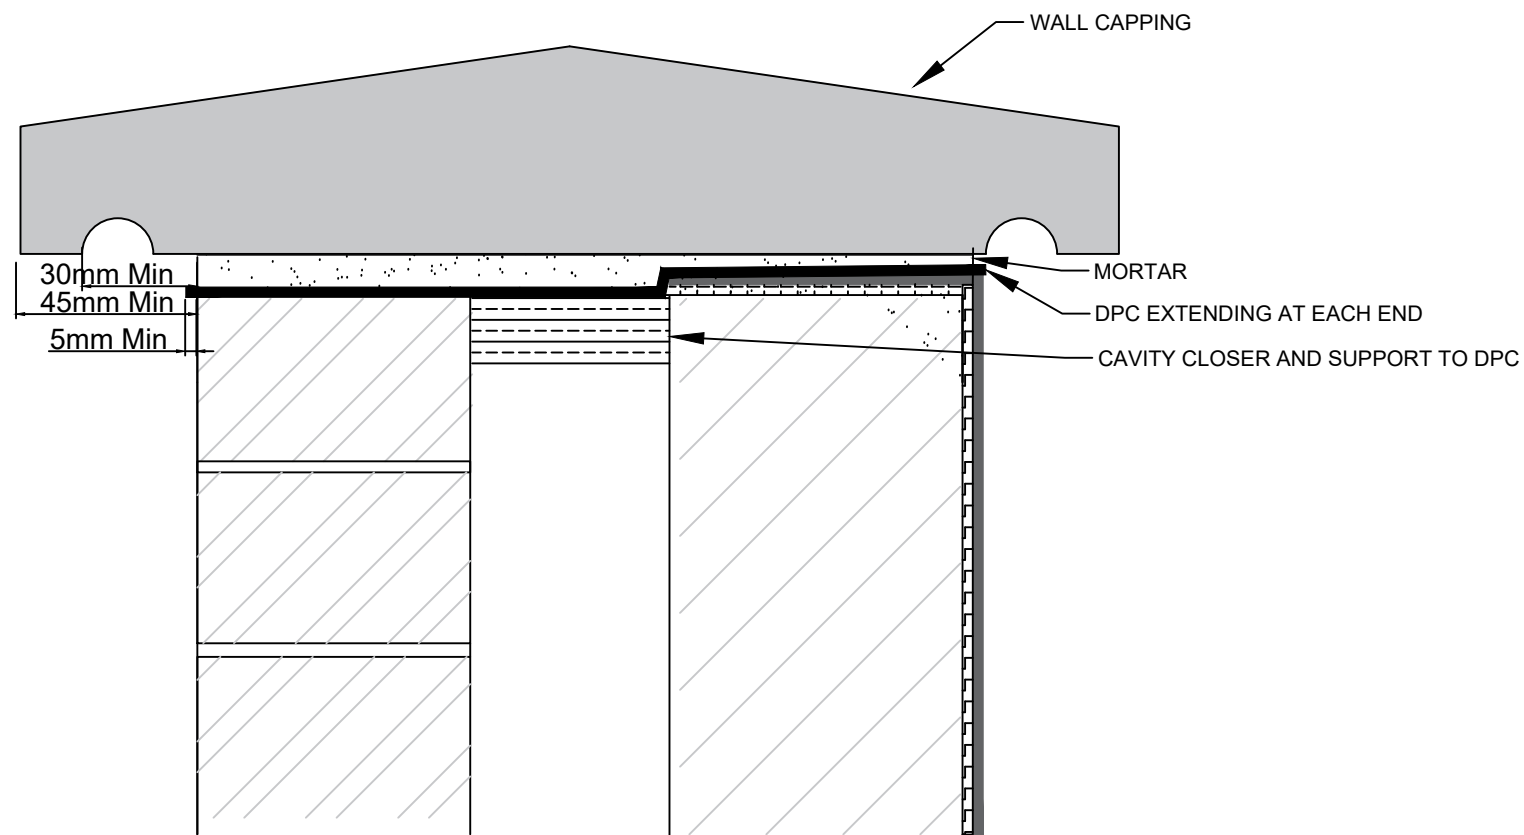

**NOTES:-**

ALL SURFACES MUST BE PREPARED AS PER ICB'S WRITTEN INSTRUCTIONS, AND IN ACCORDANCE WITH THE PROJECT SPECIFICATIONS.  
ALL ADHESIVES MUST BE USED AS PER THE MANUFACTURER'S INSTRUCTIONS.

IF MECHANICALLY FIXING THE STONE COPING, AN APPROVED SEALANT SHOULD BE APPLIED WHERE THE FIXINGS ARE.

**KEY:**

DAMP PROOF COURSE (DPC)

EVALON VSK (FULLY BONDED)

**Notes:**



**Description:**  
PARAPET DETAIL WITH  
BEDDED CONCRETE CAPPING

This is a standard generic detail and should be used for reference purposes only, and not form part of a specification document.


**PRODUCT:**  
ALWITRA  
EVALON V/VSK

**Drawing Date:**  
SEPTEMBER 2026

**Scale:**  
NTS

|                             |           |                |
|-----------------------------|-----------|----------------|
| Drawing No:<br>EVA STD -3.4 | Rev.<br>8 | Sheet<br>1 / 1 |
|-----------------------------|-----------|----------------|

OPTION 2

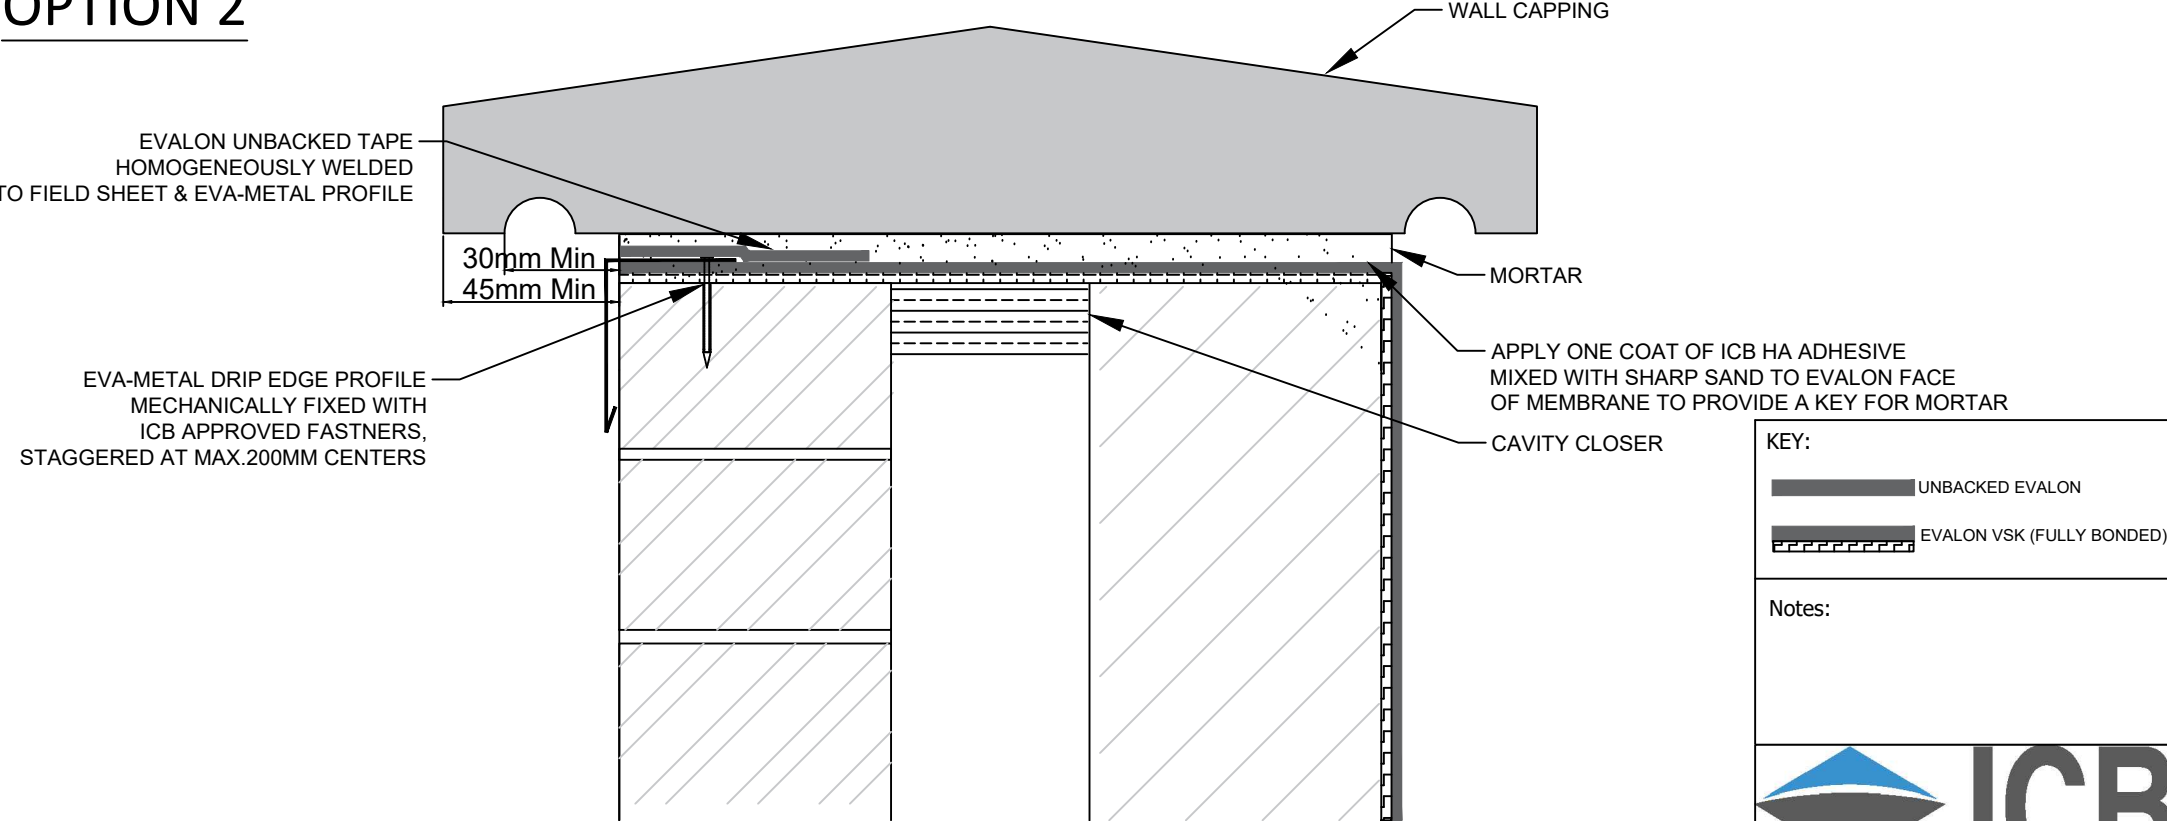

KEY:

UNBACKED EVALON

EVALON VSK (FULLY BONDED)

Notes:



Description:  
PARAPET DETAIL WITH  
BEDDED CONCRETE CAPPING

This is a standard generic detail and should be used for reference purposes only, and not form part of a specification document.

PRODUCT: ALWITRA  
EVALON V/VSK

Drawing Date:  
SEPTEMBER 2026

Scale:  
NTS

|                              |           |                |
|------------------------------|-----------|----------------|
| Drawing No:<br>EVA STD -3.4A | Rev.<br>8 | Sheet<br>1 / 1 |
|------------------------------|-----------|----------------|

NOTES:-

ALL SURFACES MUST BE PREPARED AS PER ICB'S WRITTEN INSTRUCTIONS, AND IN ACCORDANCE WITH THE PROJECT SPECIFICATIONS.

ALL ADHESIVES MUST BE USED AS PER THE MANUFACTURER'S INSTRUCTIONS.

IF MECHANICALLY FIXING THE STONE COPING, AN APPROVED SEALANT SHOULD BE APPLIED WHERE THE FIXINGS ARE.