



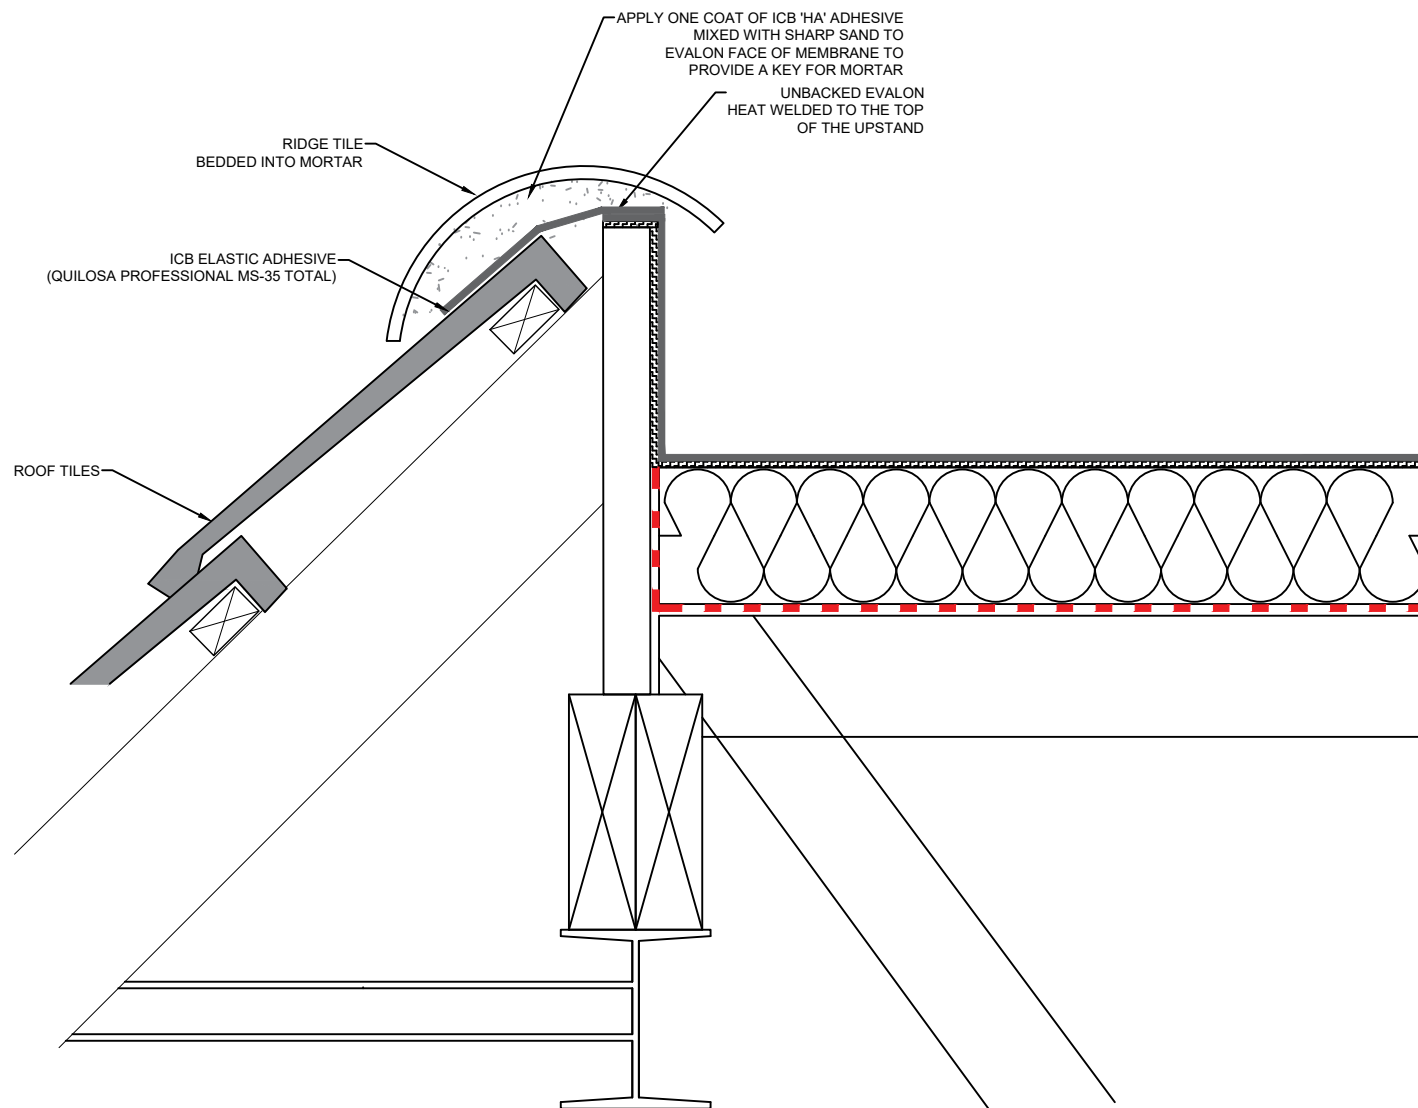

KEY:

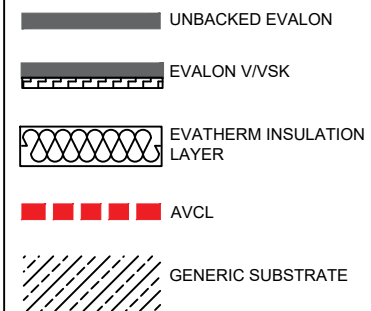

Notes:



Description:
FLAT TO PITCHED ROOF
ROOF TILE SUNKEN CROWN

This is a standard generic detail and should be used for reference purposes only, and not form part of a specification document.

PRODUCT: ALWITRA
EVALON V/VSK

Drawing Date:
JULY 2026

Scale:
NTS

Drawing No: EVA STD -2.4D	Rev. 2	Sheet 1 / 1
------------------------------	-----------	----------------